notes
only written dimensions to be taken from this drawing.
all dimensions to be checked on site before instructing.

denotes existing wall

denotes metal studwork partition

denotes metal studwork external wall

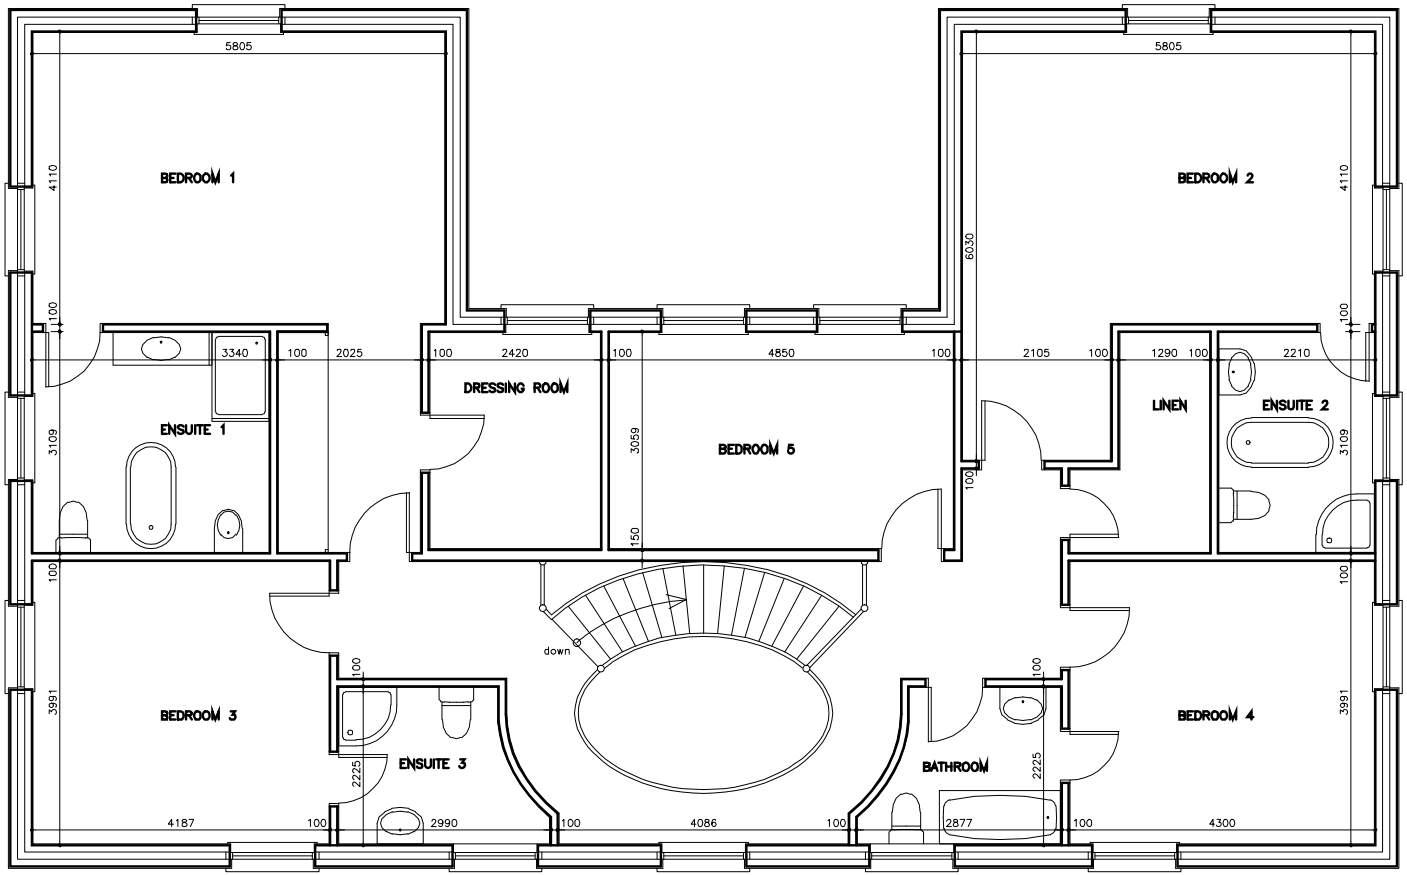

rev	description	init.	date

client/job

AMBASSADOR CONSTUCTION
THE LODGE CARROLS FARM
BURY ROAD LONDON E4.7QN

dwg

PROPOSED HOME ECONOMICS EXTENSION AND ALTERATIONS
FIRST FLOOR PLAN

WHITE & MILESON
architects & surveyors
28 QUEENS ROAD
BUCKHURST HILL ESSEX IG9 5BY
020 8505 4705 fax 020 8505 4307

scale

1:50 @ A2

index	rev	date
3/5775		au10
drg no 3		drawn BD